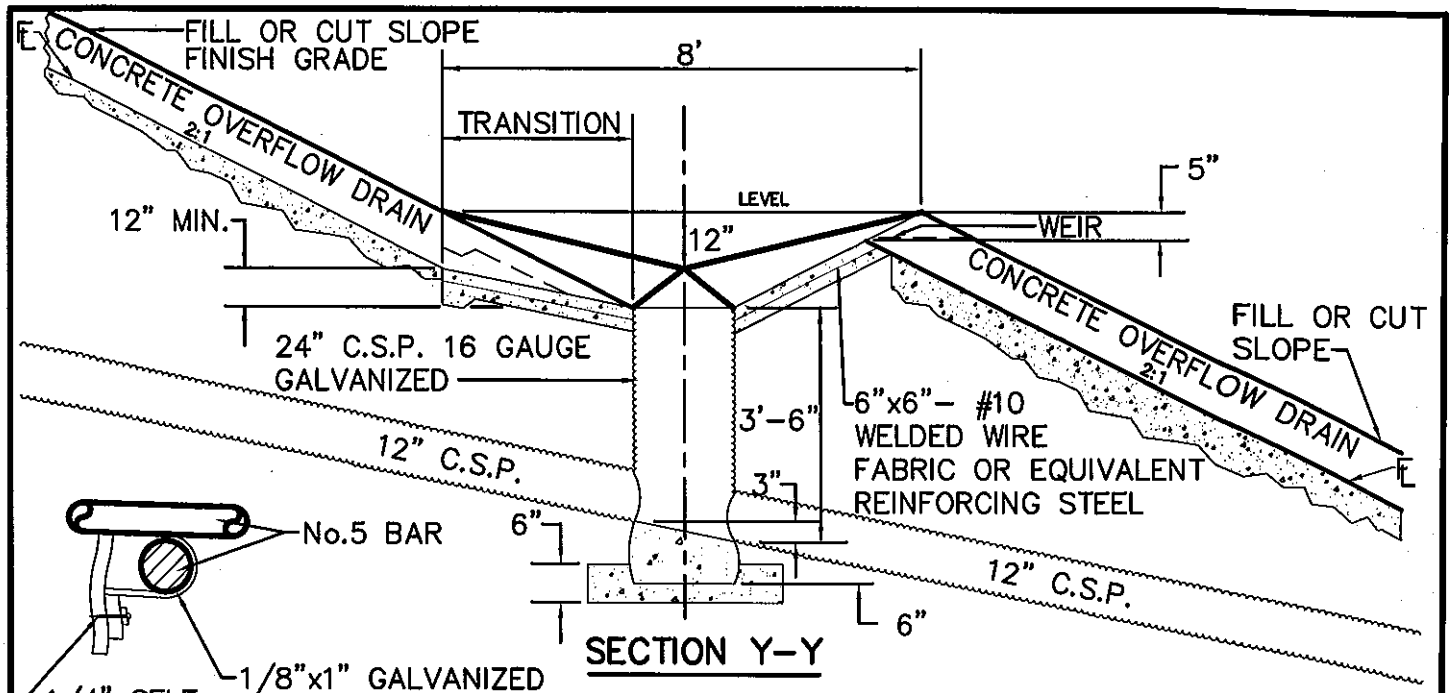

SECTION Y-Y

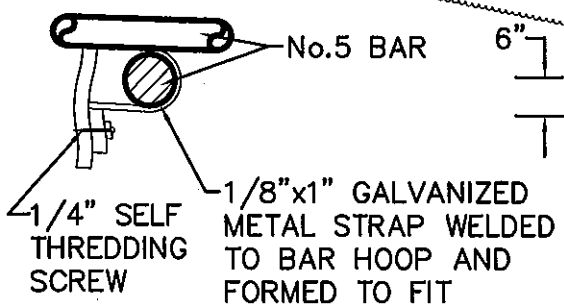

GRATE FASTENING DETAIL

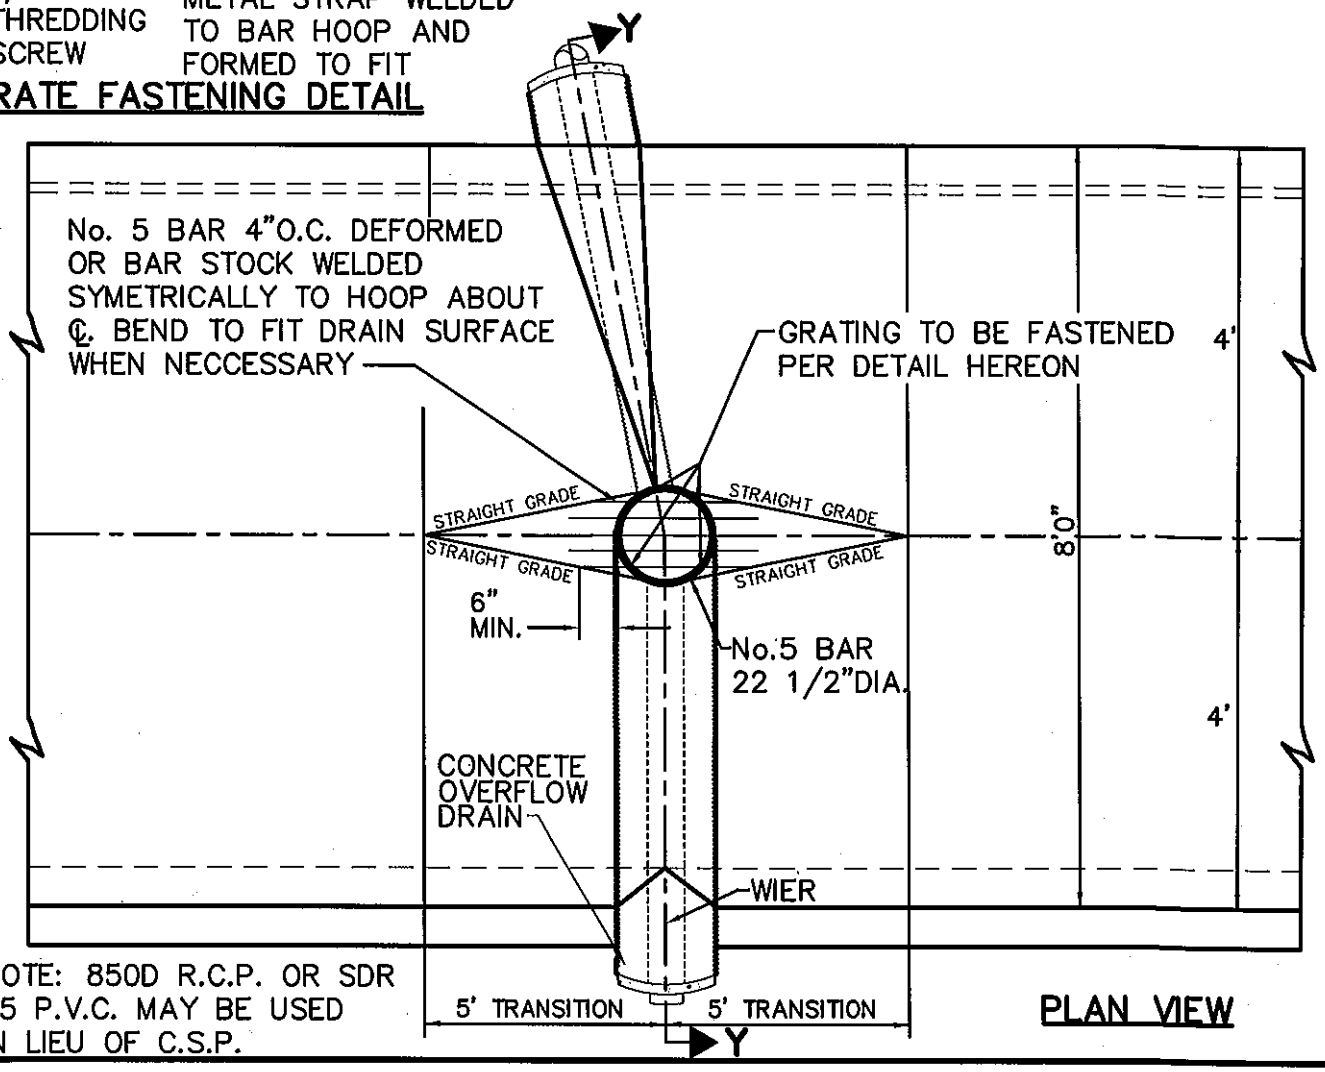

NOTE: 850D R.C.P. OR SDR 35 P.V.C. MAY BE USED IN LIEU OF C.S.P.

PLAN VIEW

CITY OF SAN BUENAVENTURA

PUBLIC WORKS DEPARTMENT
ENGINEERING DIVISION

DESIGNED BY: K.L.	TERRACE DRAIN INLET STRUCTURE		STD. DET. NO. 502
DRAWN BY: D.T.			
CHECKED BY: A.C.			
APPROVED BY: Robert L. Williams LAND DEVELOPMENT ENGINEER	APPROVED BY R.G.R. CITY ENGINEER R.C.E. 37064	DATE 5-16-07	SHEET 1 of 1