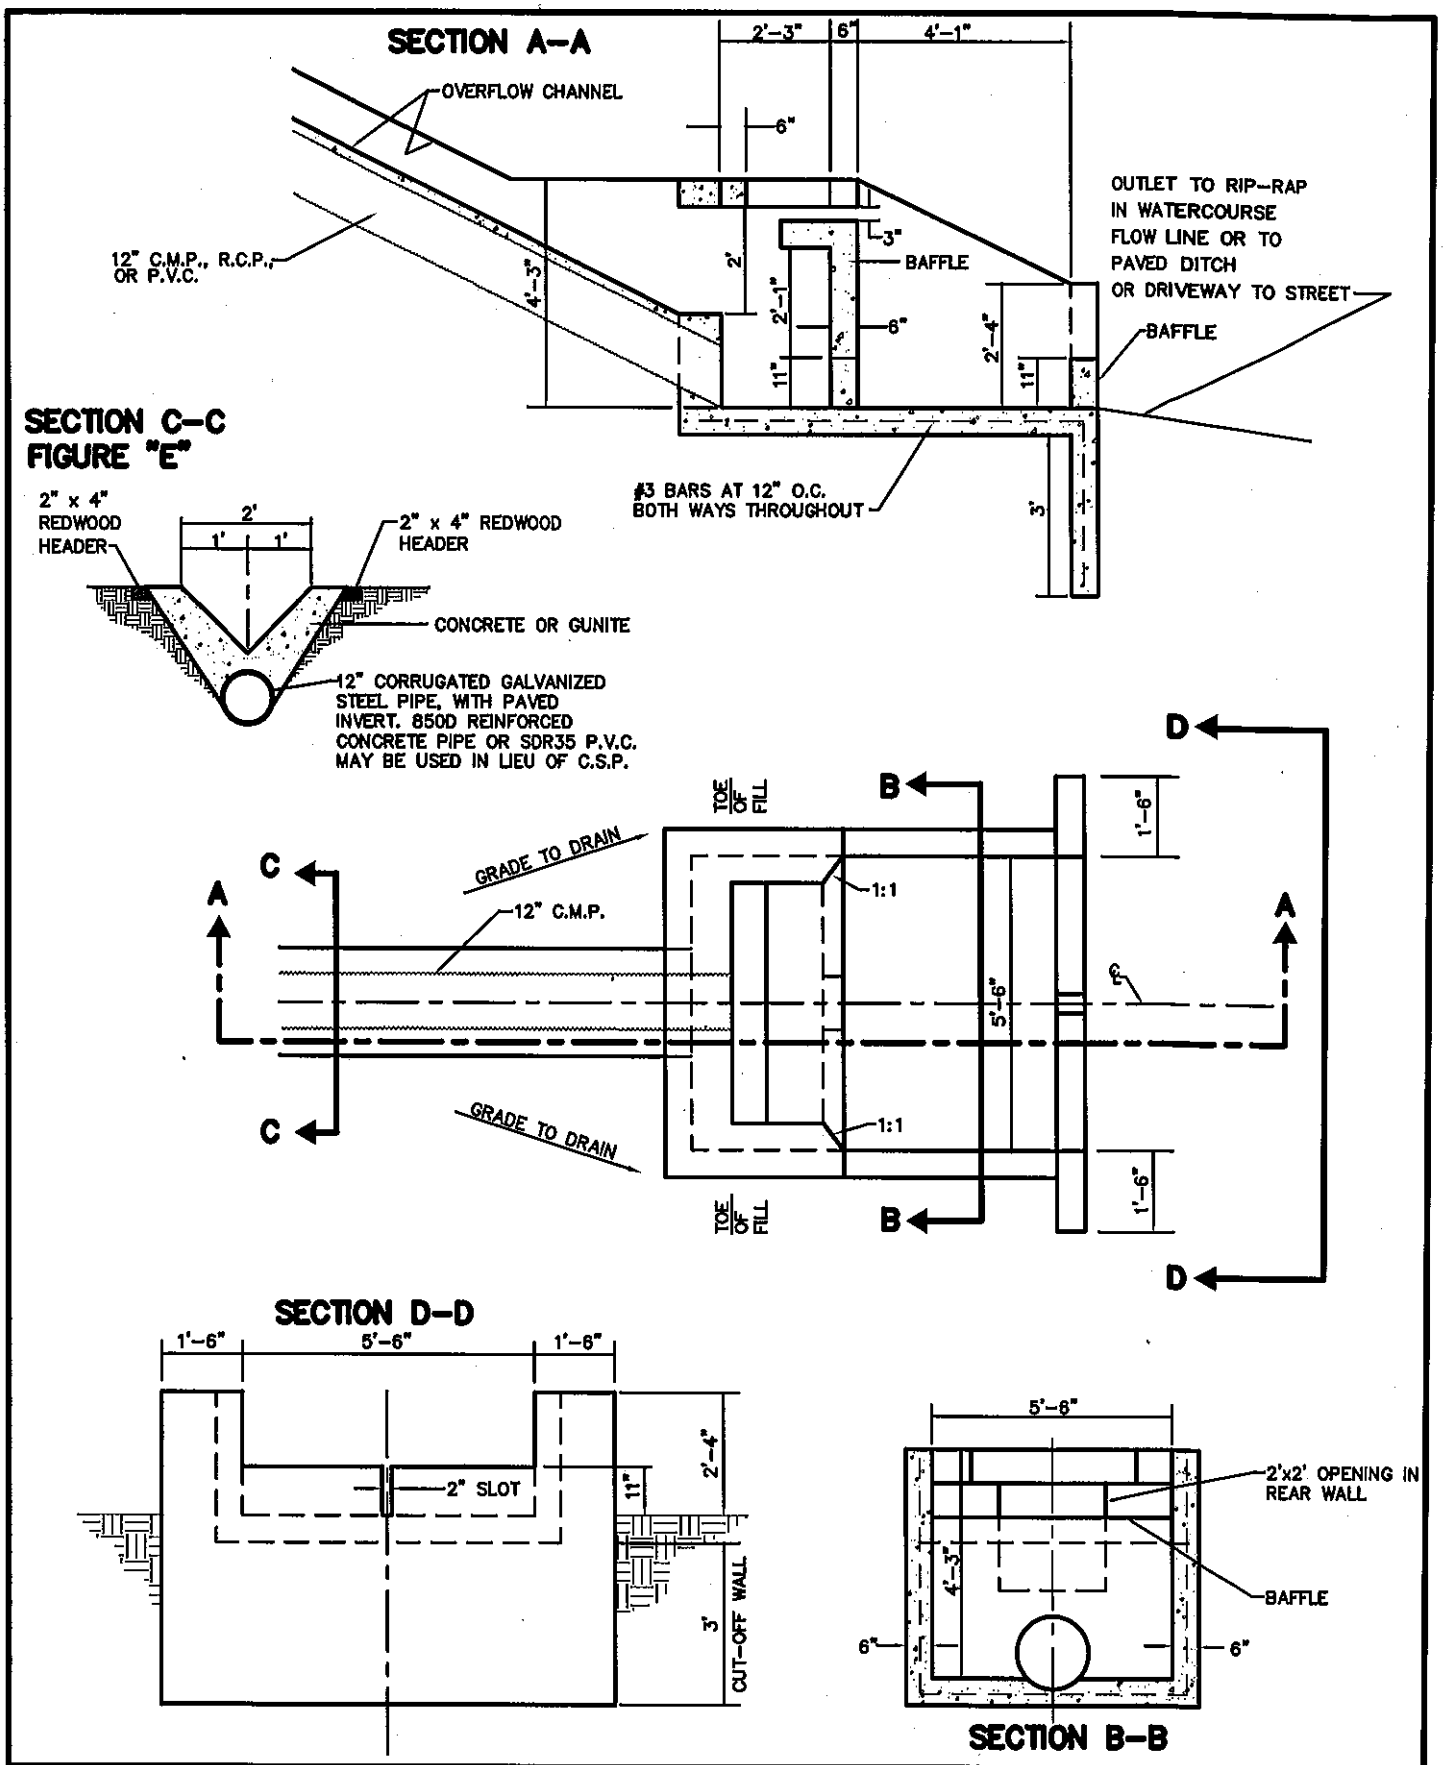

CITY OF SAN BUENAVENTURA

PUBLIC WORKS DEPARTMENT
ENGINEERING DIVISION

DESIGNED BY: B.W.
DRAWN BY: bh
CHECKED BY: K.W.
APPROVED BY: Robert L. Williams
LAND DEVELOPMENT ENGINEER

TERRACE DRAINS OUTLET STRUCTURE

APPROVED BY [signature] DATE 5-16-07
CITY ENGINEER R.C.E. 37064

STD. DET. NO.
503

SHEET 1 of 1