LA VIERA
SITE DEVELOPMENT PLAN
9/14/15

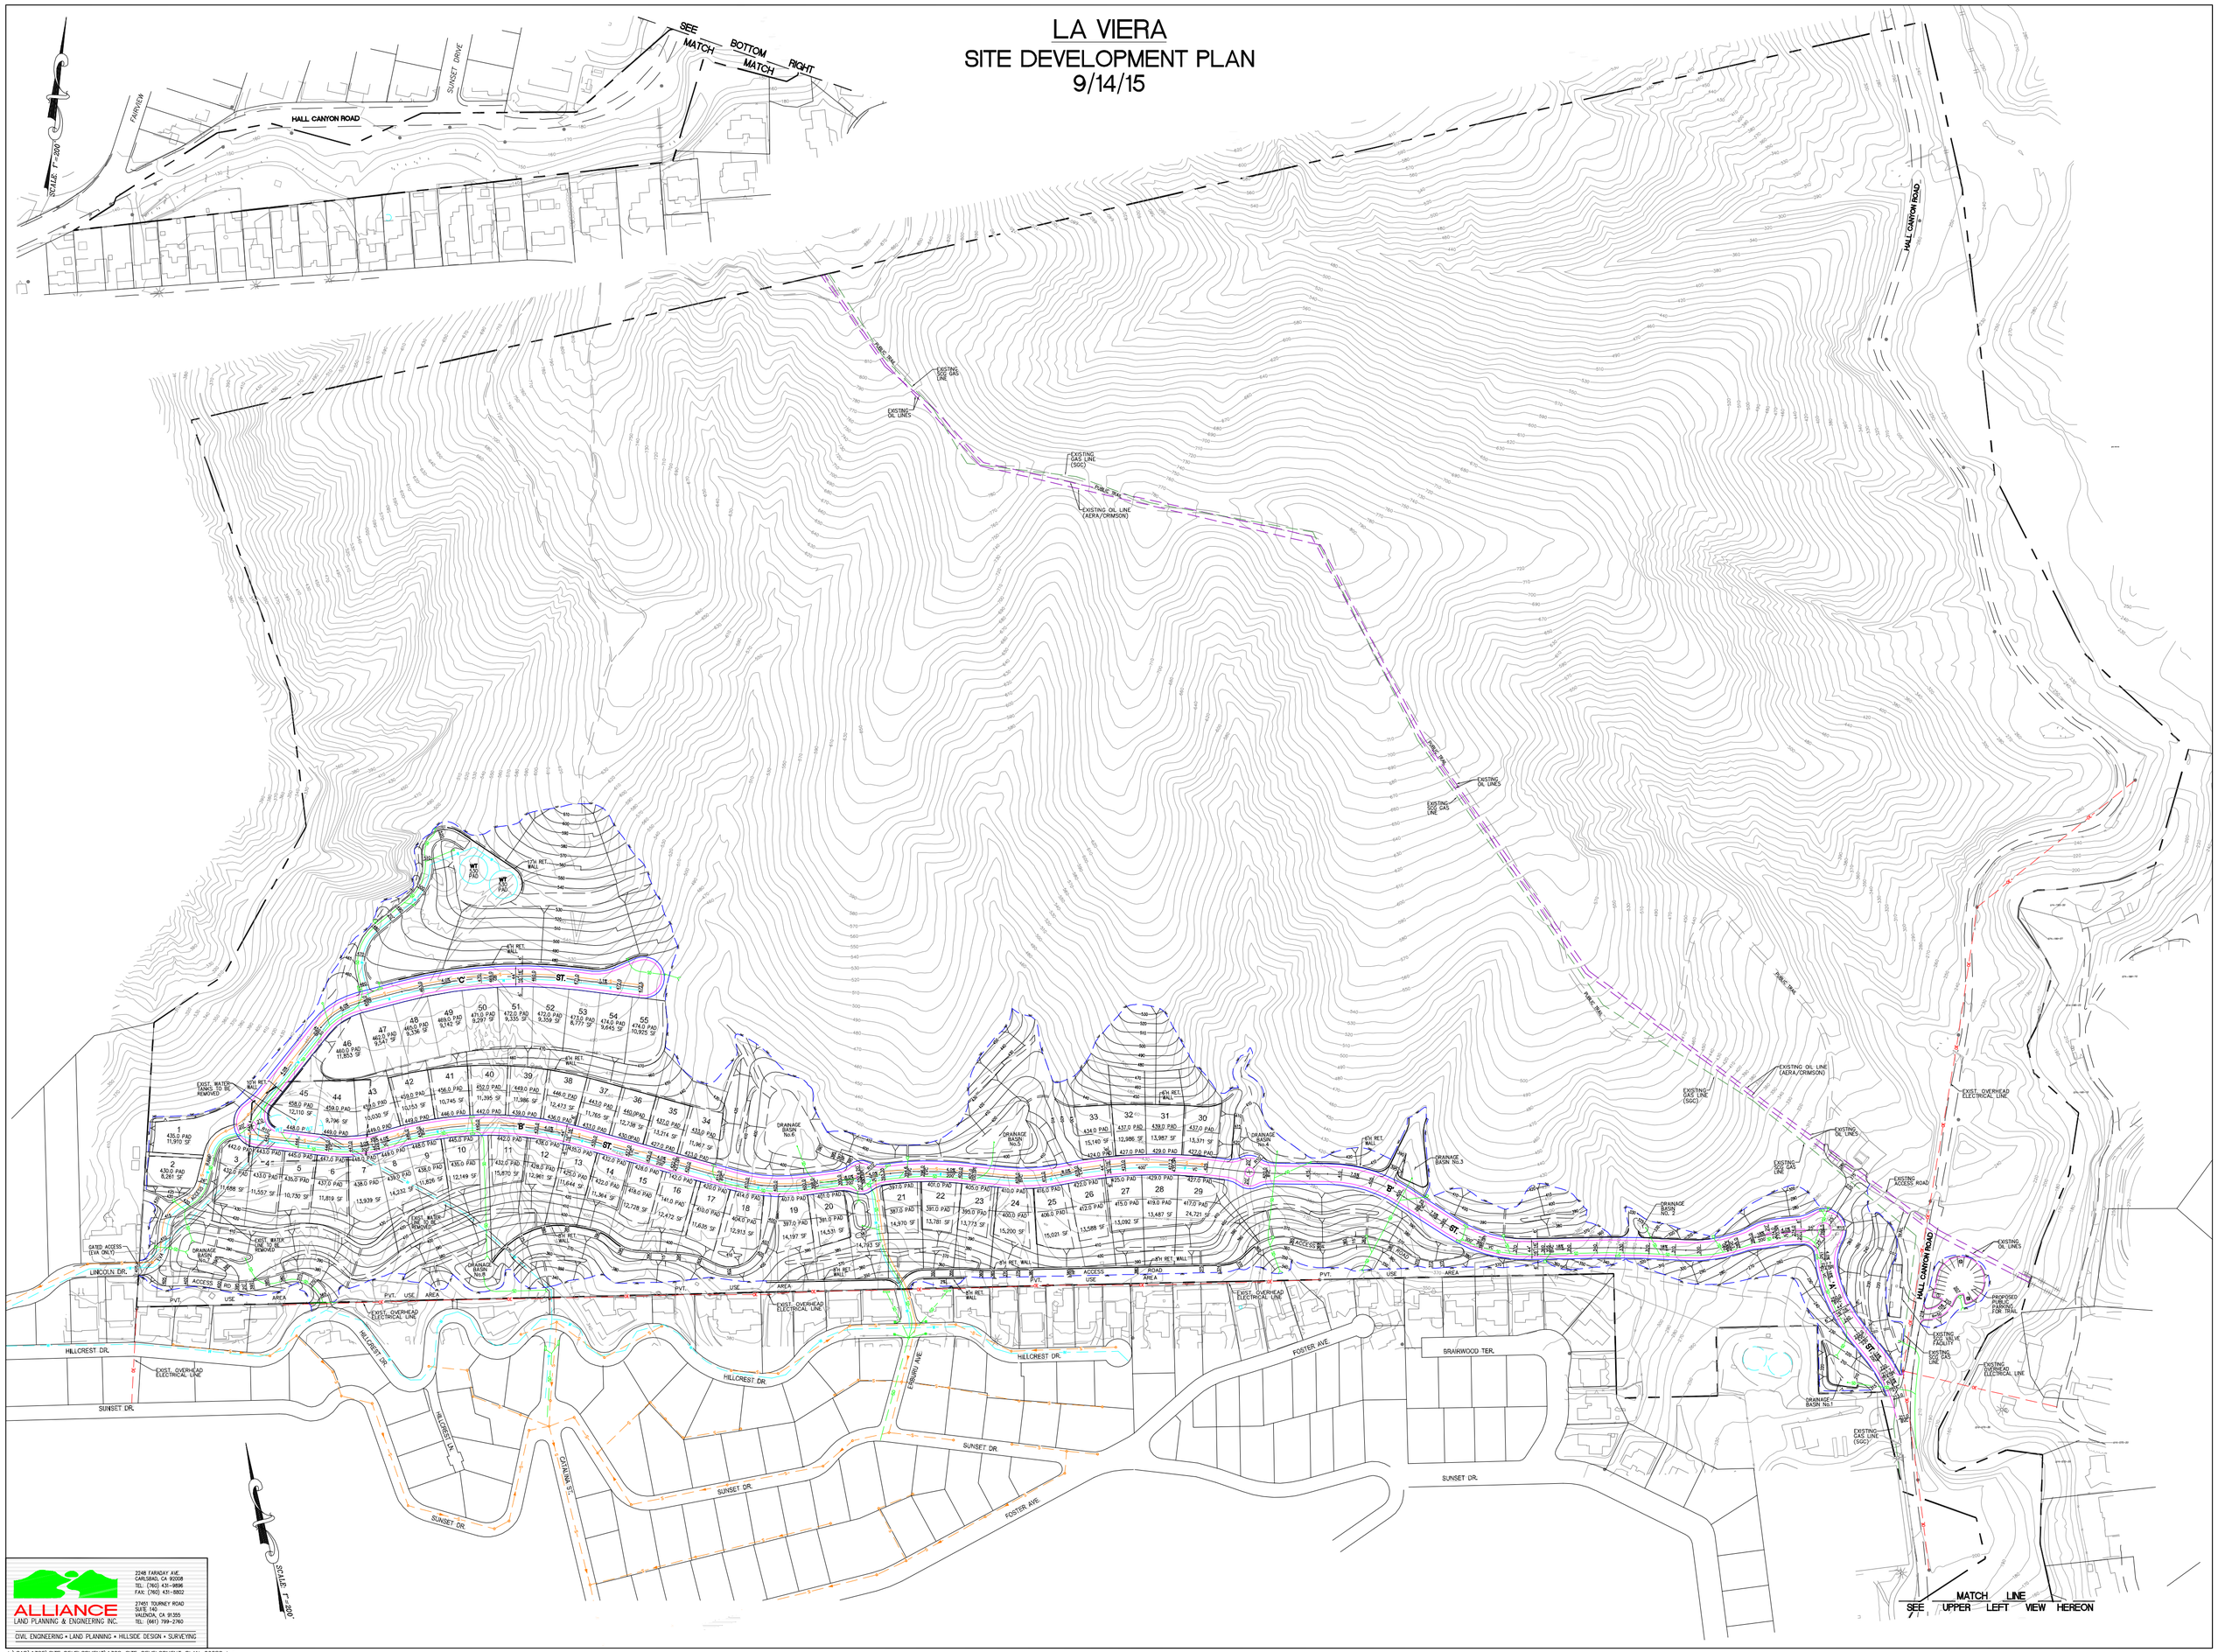

ALLIANCE
LAND PLANNING & ENGINEERING INC.
2248 FARADAY AVE
CARLSBAD, CA 92008
TEL: (760) 431-9696
FAX: (760) 431-9902
27451 TOURNEY ROAD
SUITE 140
VALENCIA, CA 91355
TEL: (661) 799-2760
CIVIL ENGINEERING • LAND PLANNING • HILLSIDE DESIGN • SURVEYING

I:\CAD\1388\SITE DEVELOPMENT\1388_SITE_DEVELOPMENT_PLAN_200SC.dwg